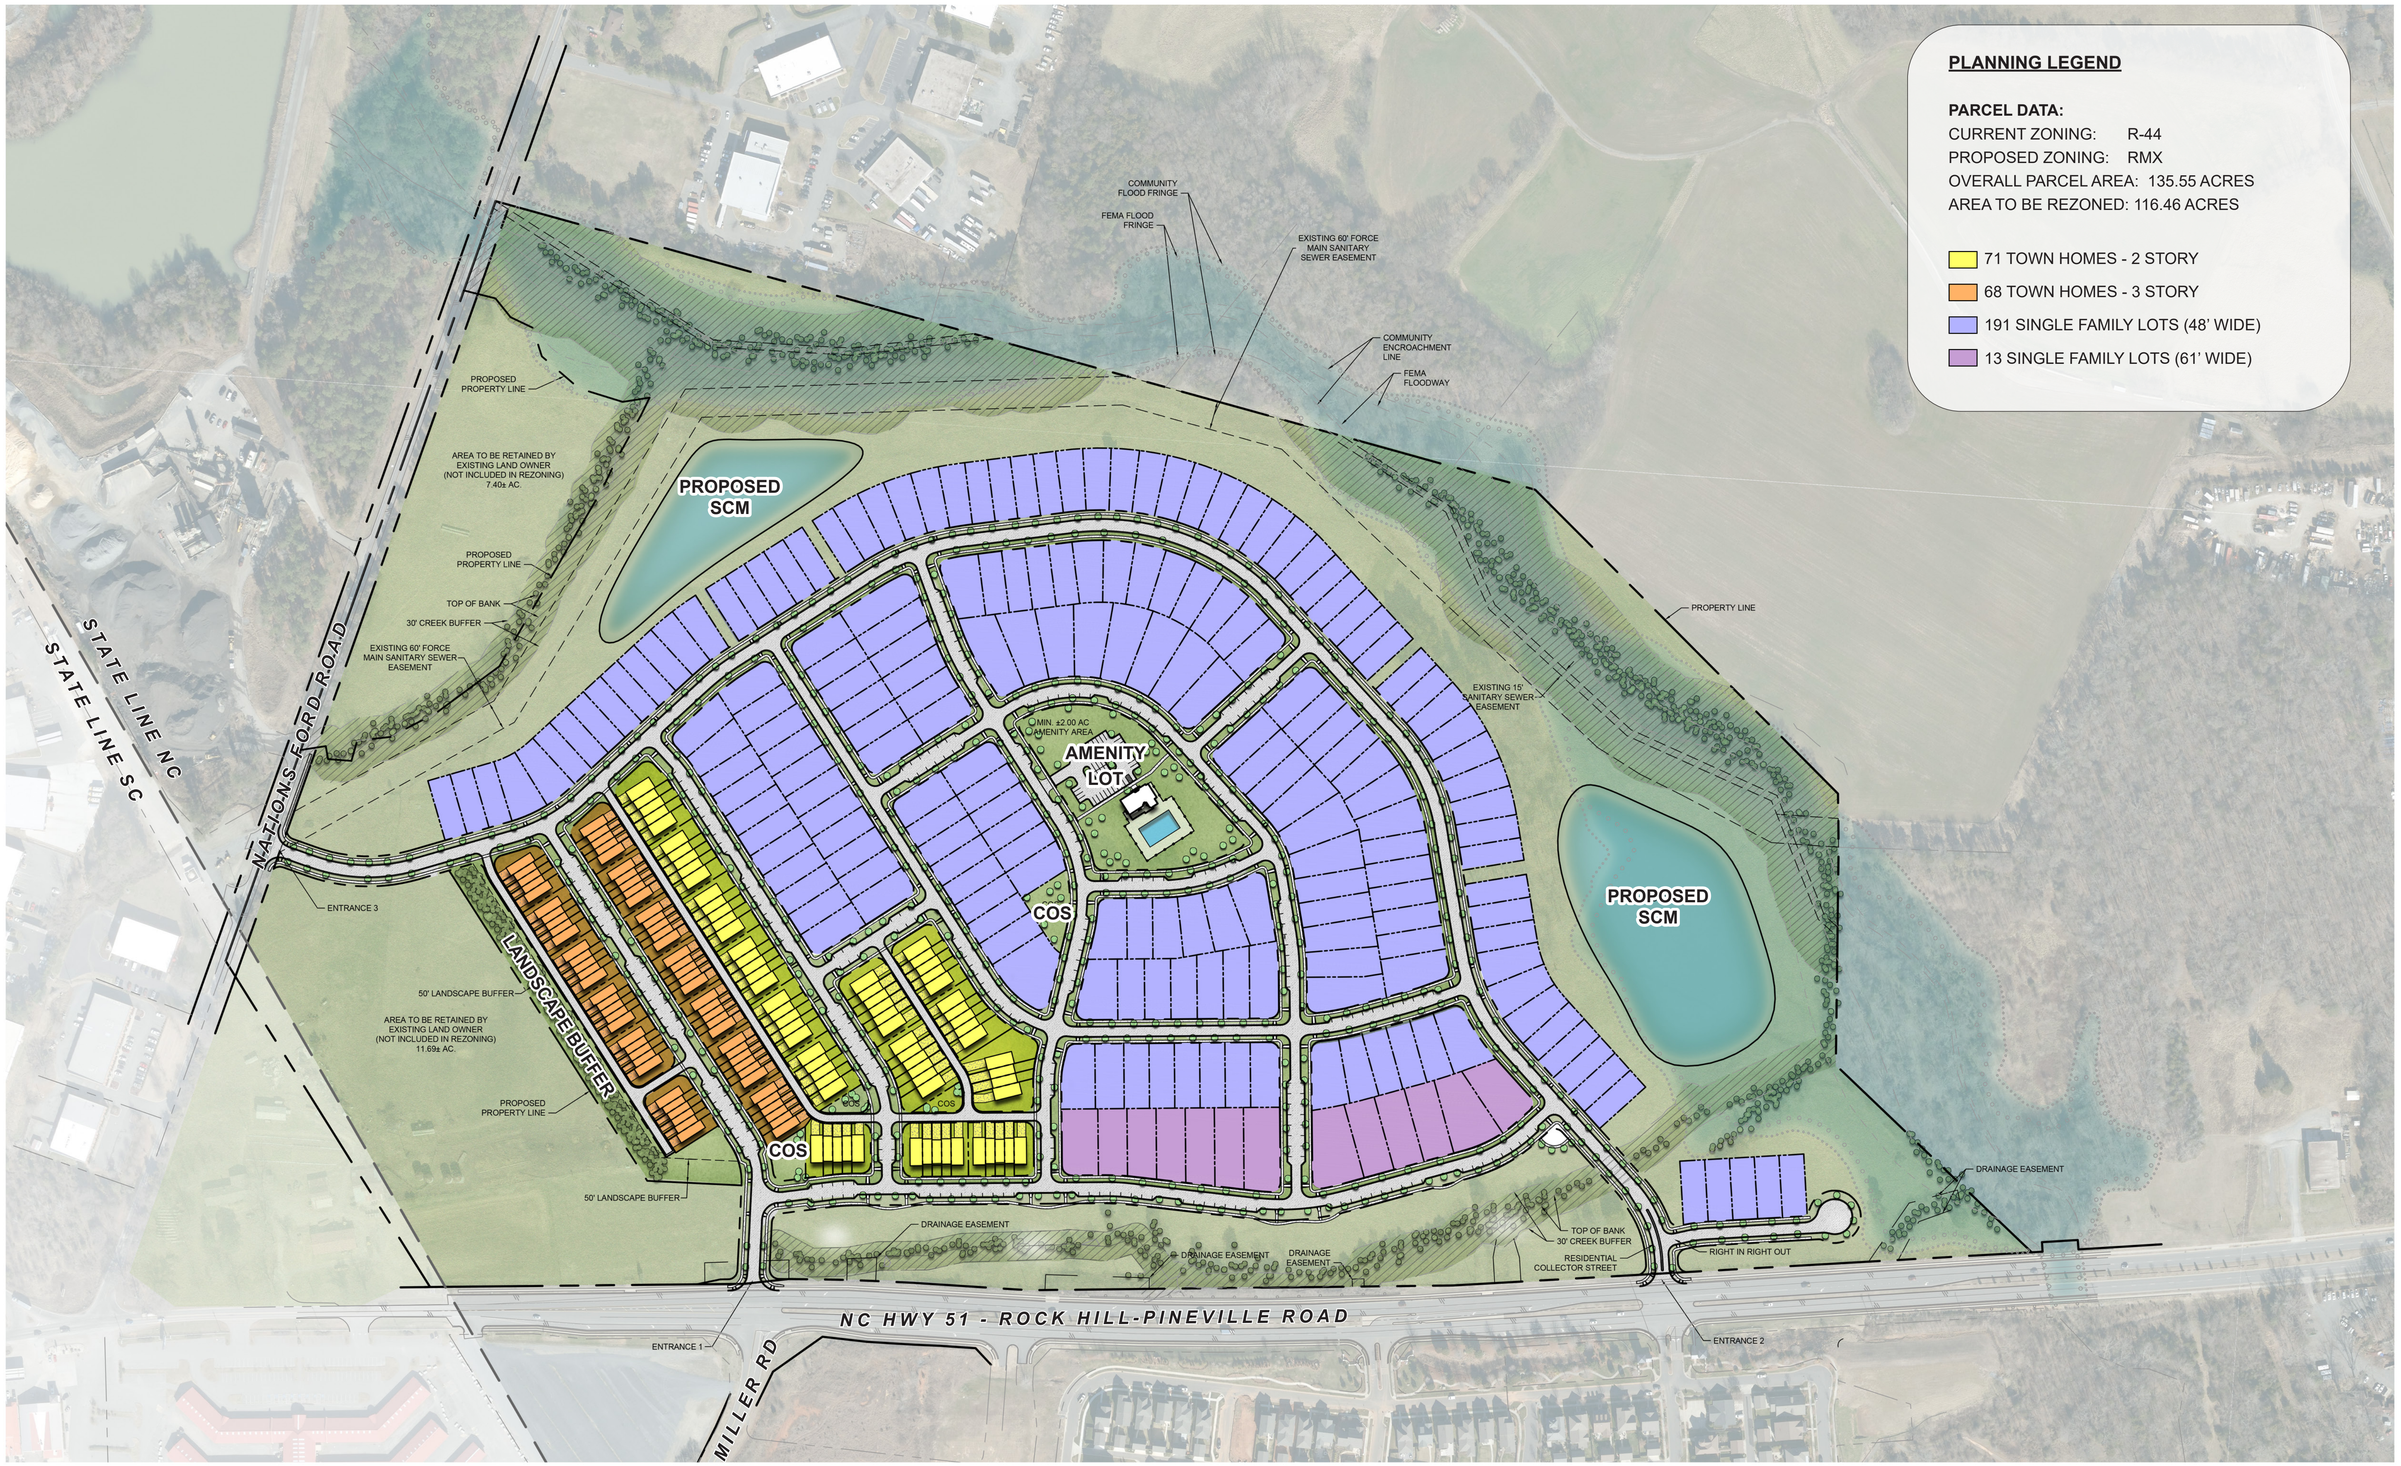

MILLER FARM

CONDITIONAL SITE PLAN - JANUARY 19, 2022

SCALE 1" = 150'

0' 150' 300'

TIMMONS GROUP

YOUR VISION ACHIEVED THROUGH OURS.