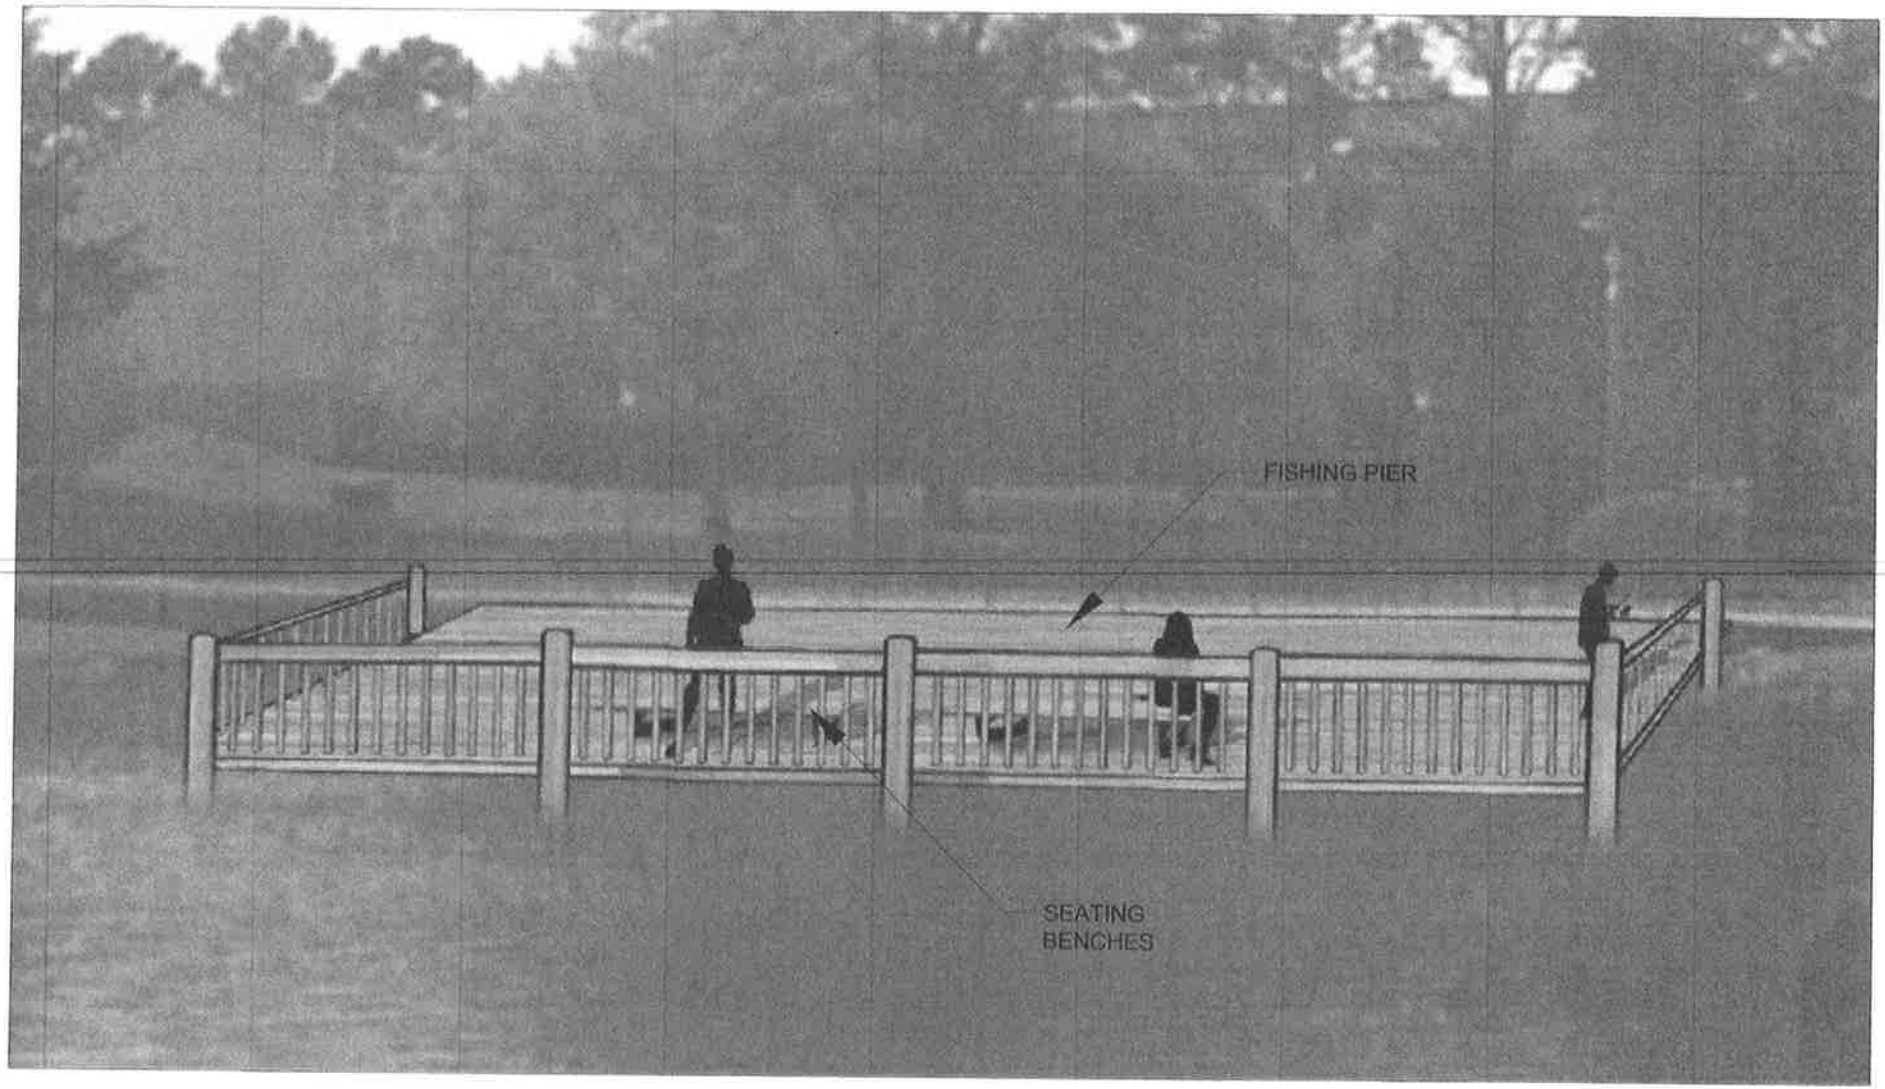

LAKE EDGE TREATMENT

BELLE JOHNSONS PARK

PINEVILLE, N[illegible]AROLINA

Project Manager
AHB
Drawn By
AHB
Checked By
LM
Date
10-29-15
Project Number
15072

DPR landscape architecture civil engineering planning

DPR Associates, Inc. • 420 Hawthorne Lane • Charlotte, NC 28204
phone 704 332 1804 • fax 704 332 1313 • www.dprassociates.net

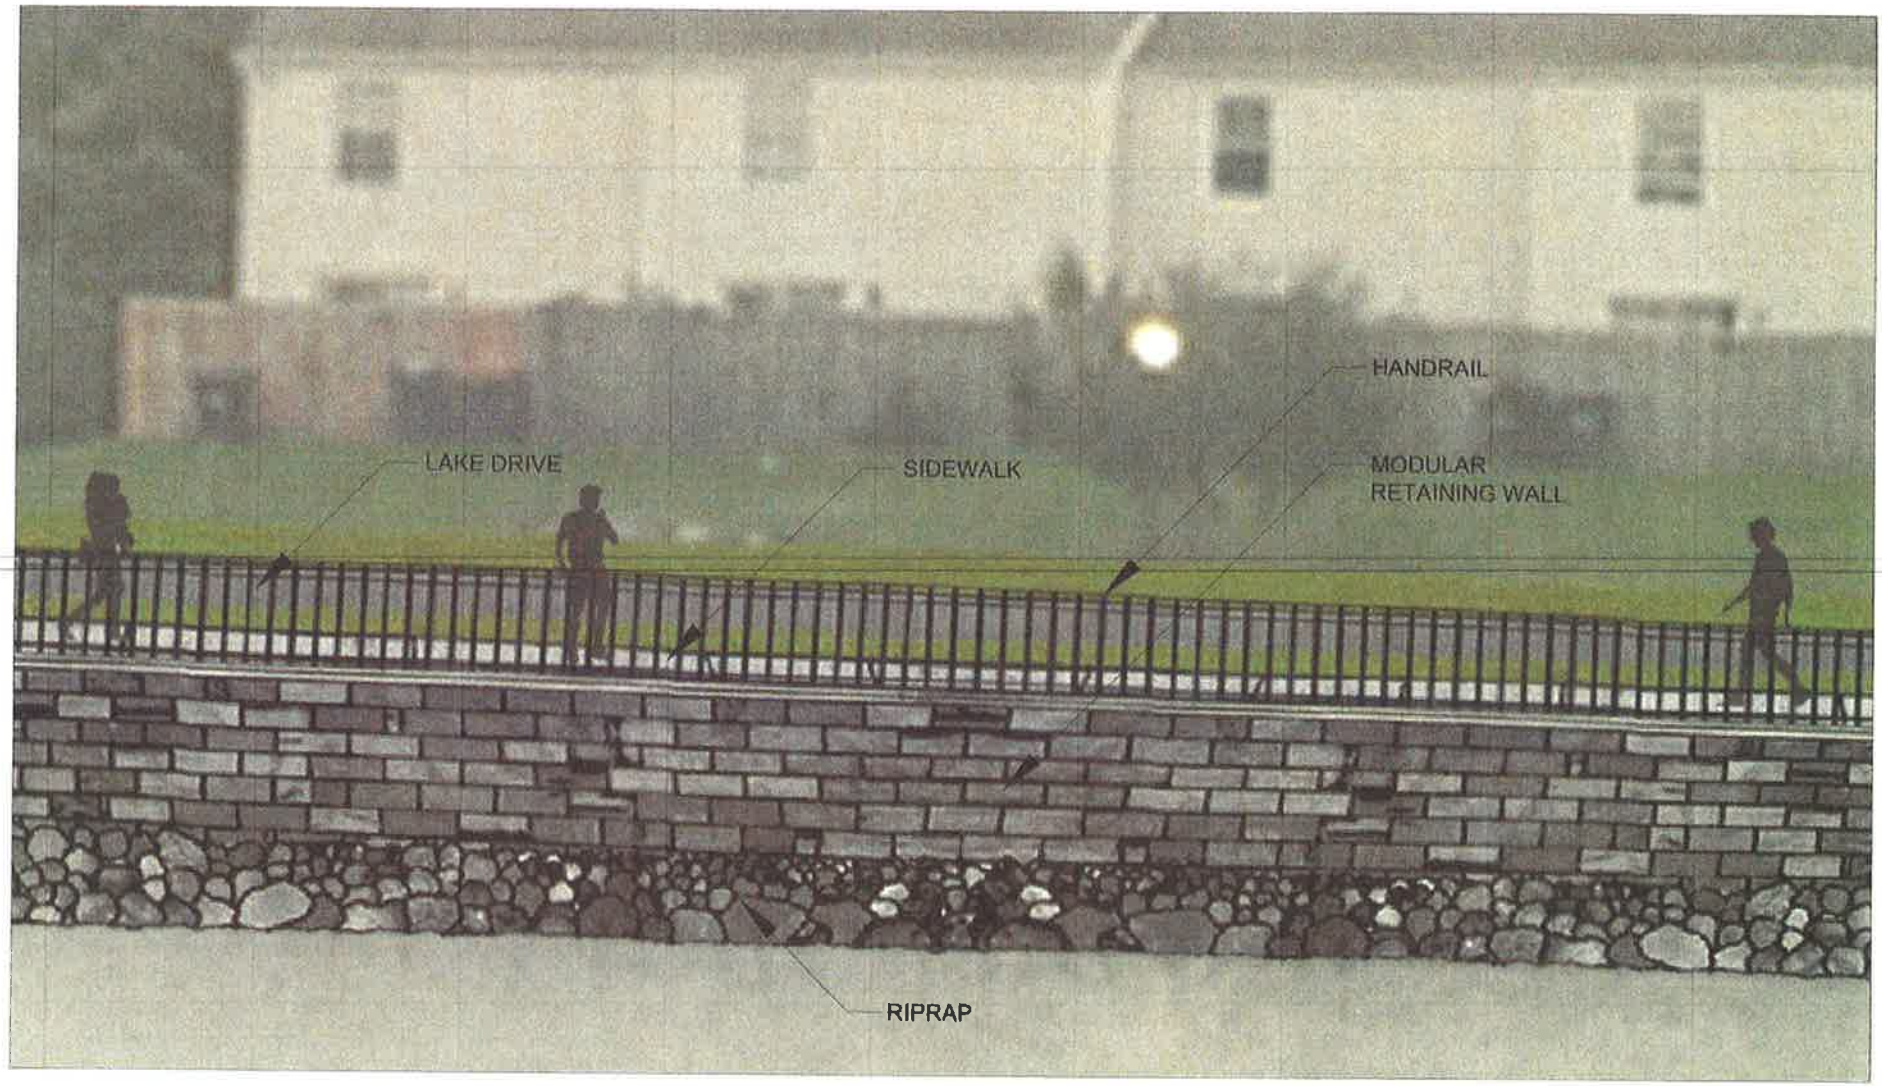

LAKE EDGE TREATMENT

BELLE JOHNSONS PARK

PINEVILLE, NORTH CAROLINA

DPR

landscape architecture
civil engineering
planning

DPR Associates, Inc.