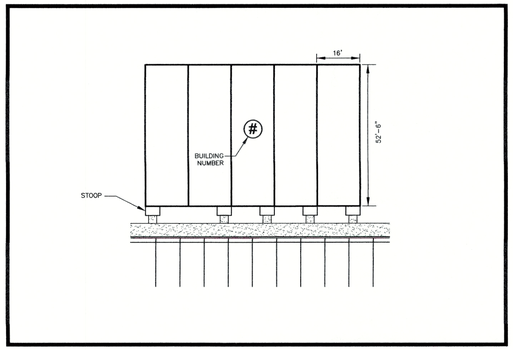

TYPICAL BUILDING LAYOUT
N.T.S

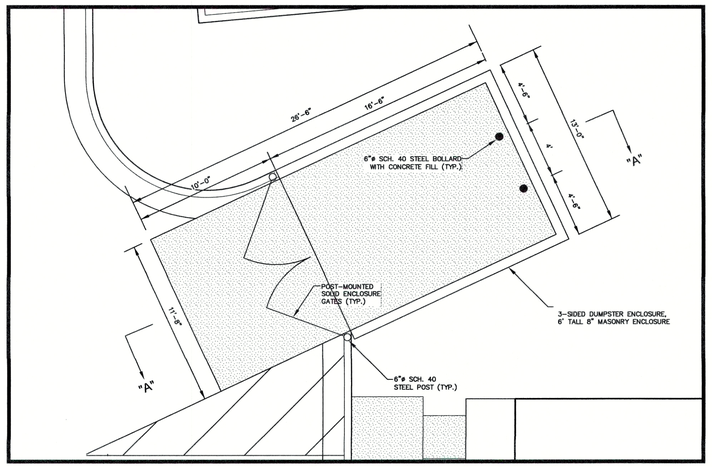

DUMPSTER DETAIL
SCALE: 1" = 5'

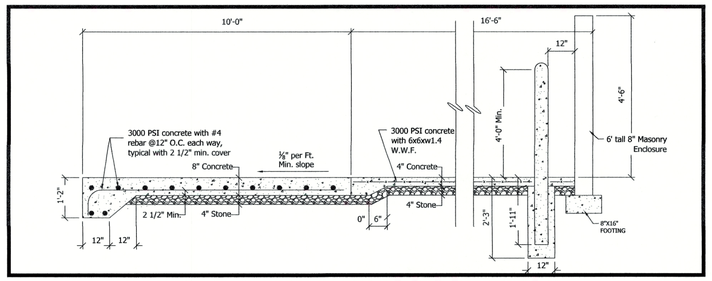

SECTION "A" - "A"
N.T.S

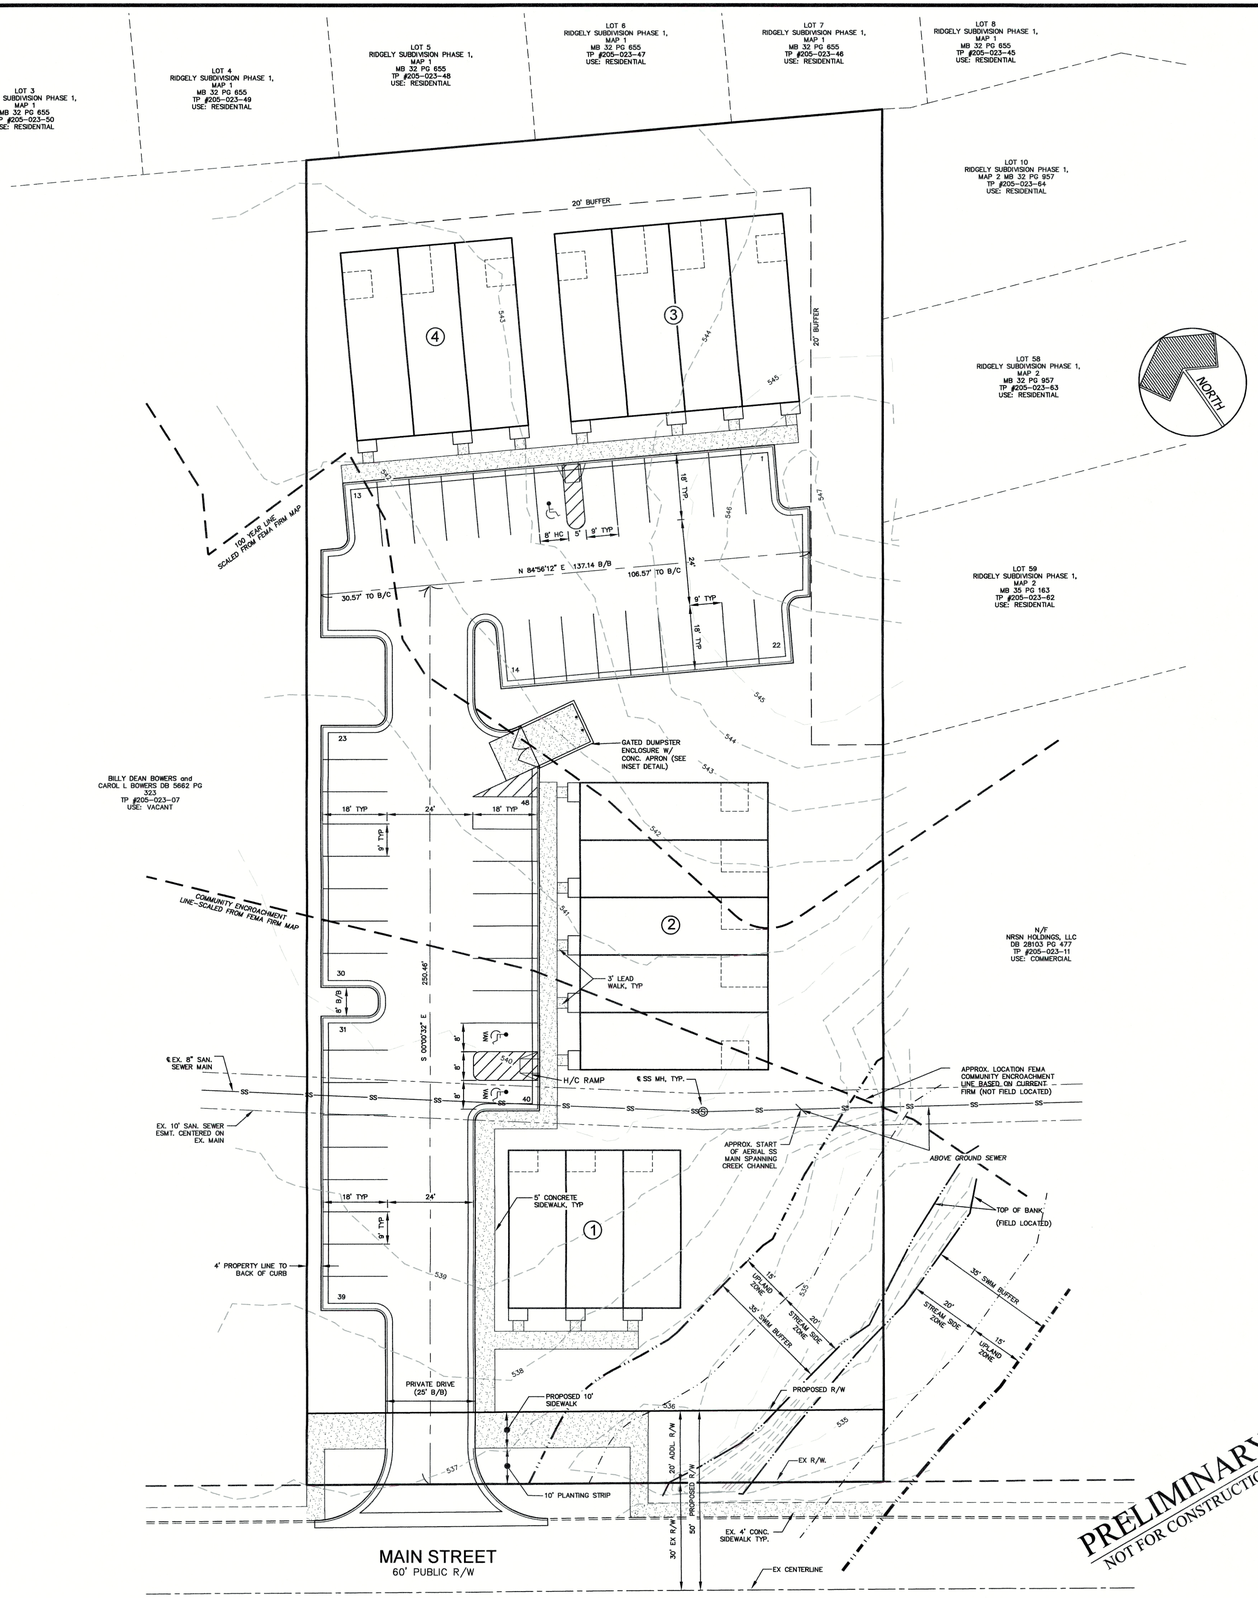

PRELIMINARY
NOT FOR CONSTRUCTION

METROLINA ENGINEERING & SURVEYING ASSOCIATES
4400 STUART ANDREW BLVD.
SUITE N
CHARLOTTE, NC 28217
P (704) 334-1325
F (704) 334-1330
NC #C-1170 & SC #C00946

PROPOSED SITE PLAN

540 Main - Pineville, NC

Red Pill Investments, LLC
2649 Brekonridge Centre Drive, Suite 104 Monroe, NC 28110

Revisions

Job No.	011-16-019
Date	8/1/2017
Proj. Mgr.	WMH
Drawn	AW / SCE

NORTH CAROLINA PROFESSIONAL SEAL #12,585 ENGINEER WAYNE M. HARRIS

Scale: 1" = 20"

Sheet No.
C-3
Of X

S:_MESA\2016\011-16 TRUE HOMES\011-16-019 PINEVILLE-HOWARD PARK\Drawings\Engineering\BASE_JULY 2017.dwg