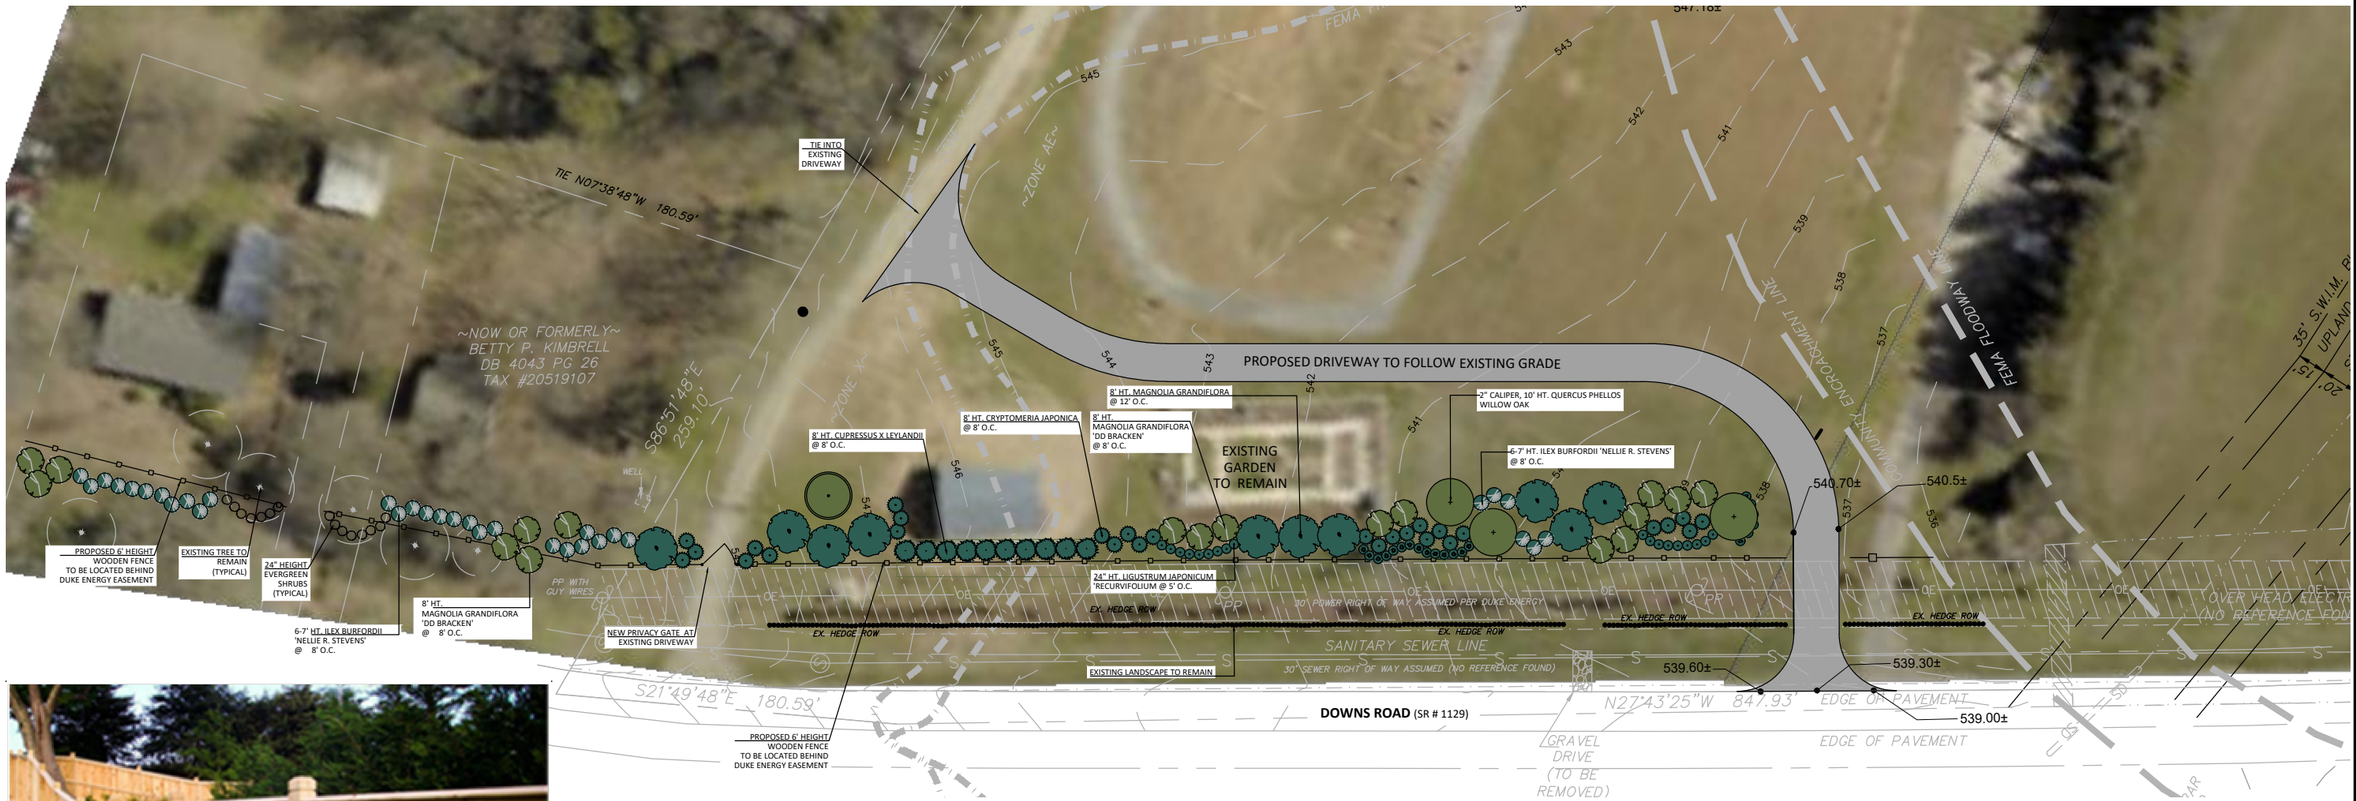

WOOD FENCE
PRECEDENT IMAGE

ORSBORN ENGINEERING GROUP
605 LEXINGTON AVENUE , SUITE 301
CHARLOTTE, NC 28203
P) 704-749-1432
www.orsborn-eng.com

HAMMOND & KIMBRELL PROPERTY
DRIVEWAY & LANDSCAPE EXHIBIT
26 JUNE 2020
PINEVILLE, NORTH CAROLINA

GRAPHIC SCALE

80 0 40 80

(IN FEET)
1 inch = 80 ft.