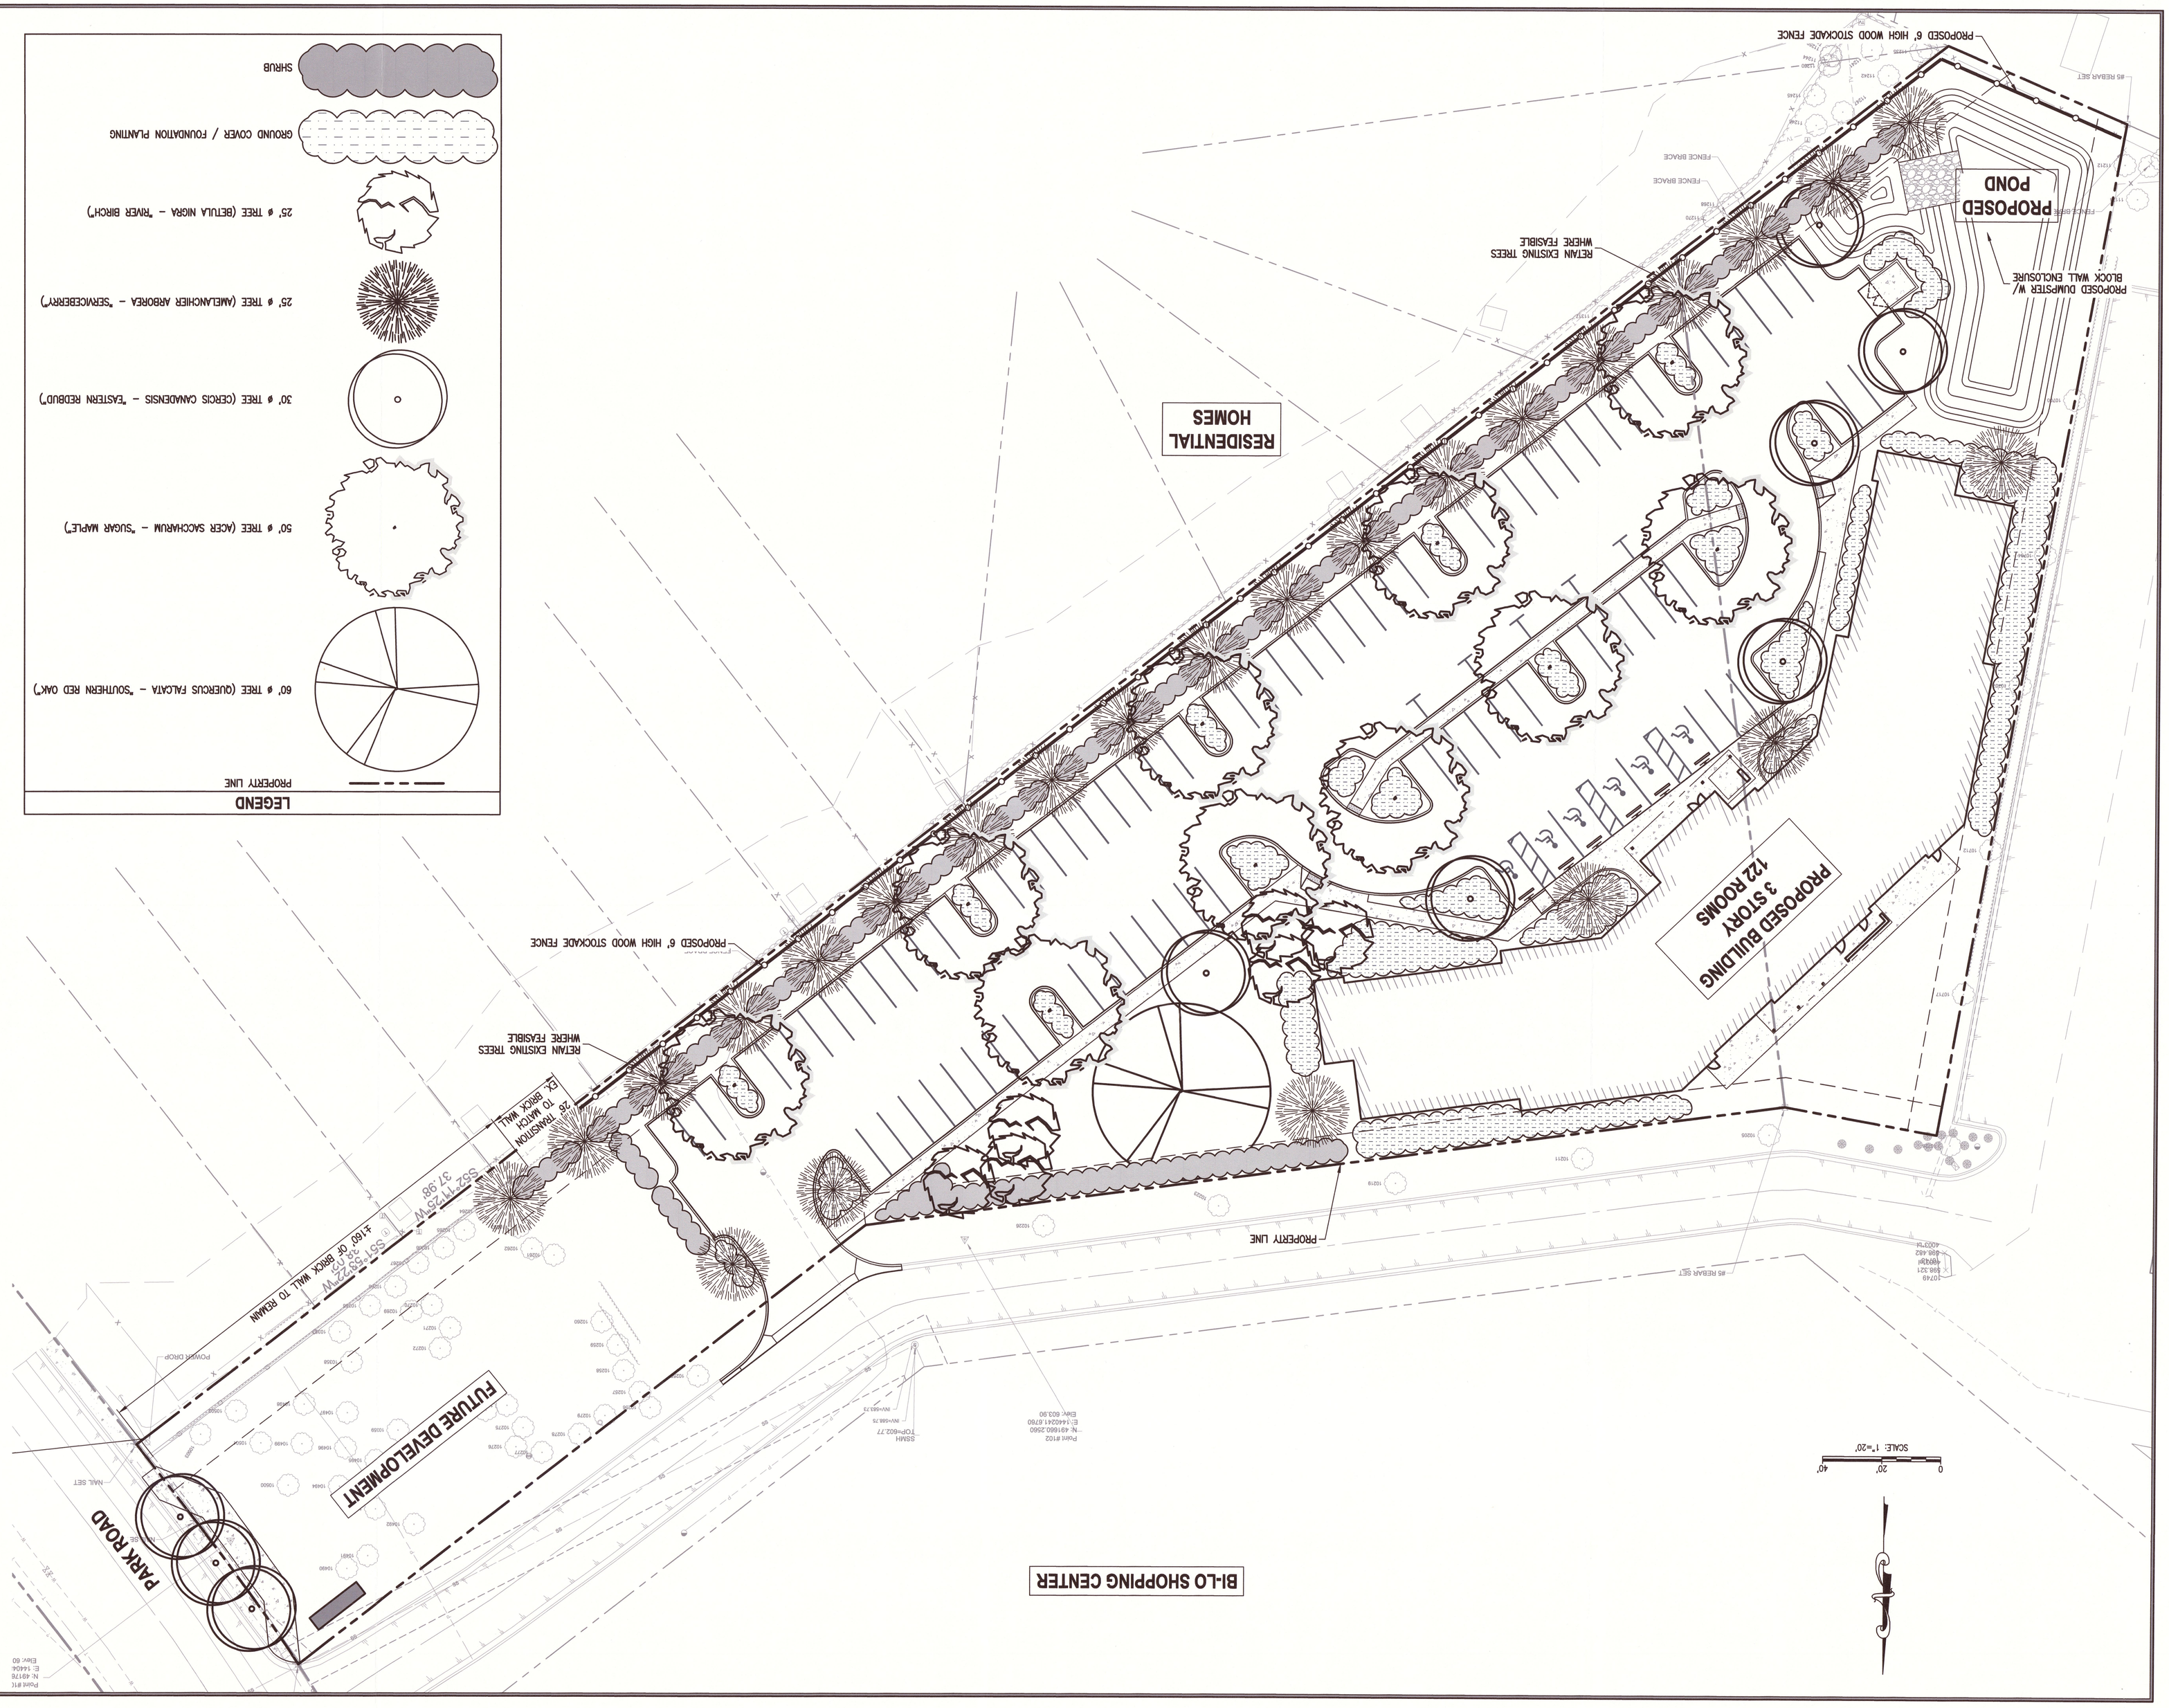

© 2016 GAI Consultants

GAI DRAWING NUMBER:	L1.0
ALT./CLIENT DRAWING NUMBER:	
GAI FILE NUMBER:	A151400_01 - LANDSCAPE
SHEET NO.:	OF 2
REVISION	A/0

DRAWN BY:	CURRYWJ	CAD	03/14/2016
CHECKED BY:	HAUGDKS	AS SHOWN	
APPROVED BY:	SCHANRA	DWG TYPE:	SCALE:
		ISSUE DATE:	

ROBERT A. SCHANCK, P.E.
LIC. NO. 042852

SEAL

DRAWING TITLE
LANDSCAPE PLAN - CONDITIONAL USE PERMIT

CLIENT
LIBERTY INVESTMENT PROPERTIES, INC.
2200 LUCIEN WAY
SUITE 410
MAITLAND, FLORIDA 32751

PROJECT
WOODSPRINGS SUITE SIGNATURE
10942 PARK ROAD
MECKLENBURG COUNTY
PINEVILLE, NORTH CAROLINA 28226

gai consultants

ISSUING OFFICE: GAI Consultants - NC, Inc. | 618 E. South Street, Suite 700, Orlando, FL 32801 | N.C. COA F-0289

GAI CAD FILE PATH: Z:\Orlndwv\151\A151400.01 - ONL - Pineville, NC\CAD\Drawings\A151400_01 - LANDSCAPE.dwg PLOTTED ON: 4/5/2016 5:42:24 PM PLOTTED BY: Mike Curry PLOT FILE: GAI Orlando.ctb

NO.:	DATE:	DWN:	CHK:	APV:	DESCRIPTION:

REVISION RECORD

This drawing was produced with computer aided drafting technology and is supported by electronic drawing files. Do not revise this drawing via manual drafting methods.

CORPORATE SEAL
GAI CONSULTANTS, INC.
NORTH CAROLINA